PDF created with pdfFactory trial version www.pdffactory.com

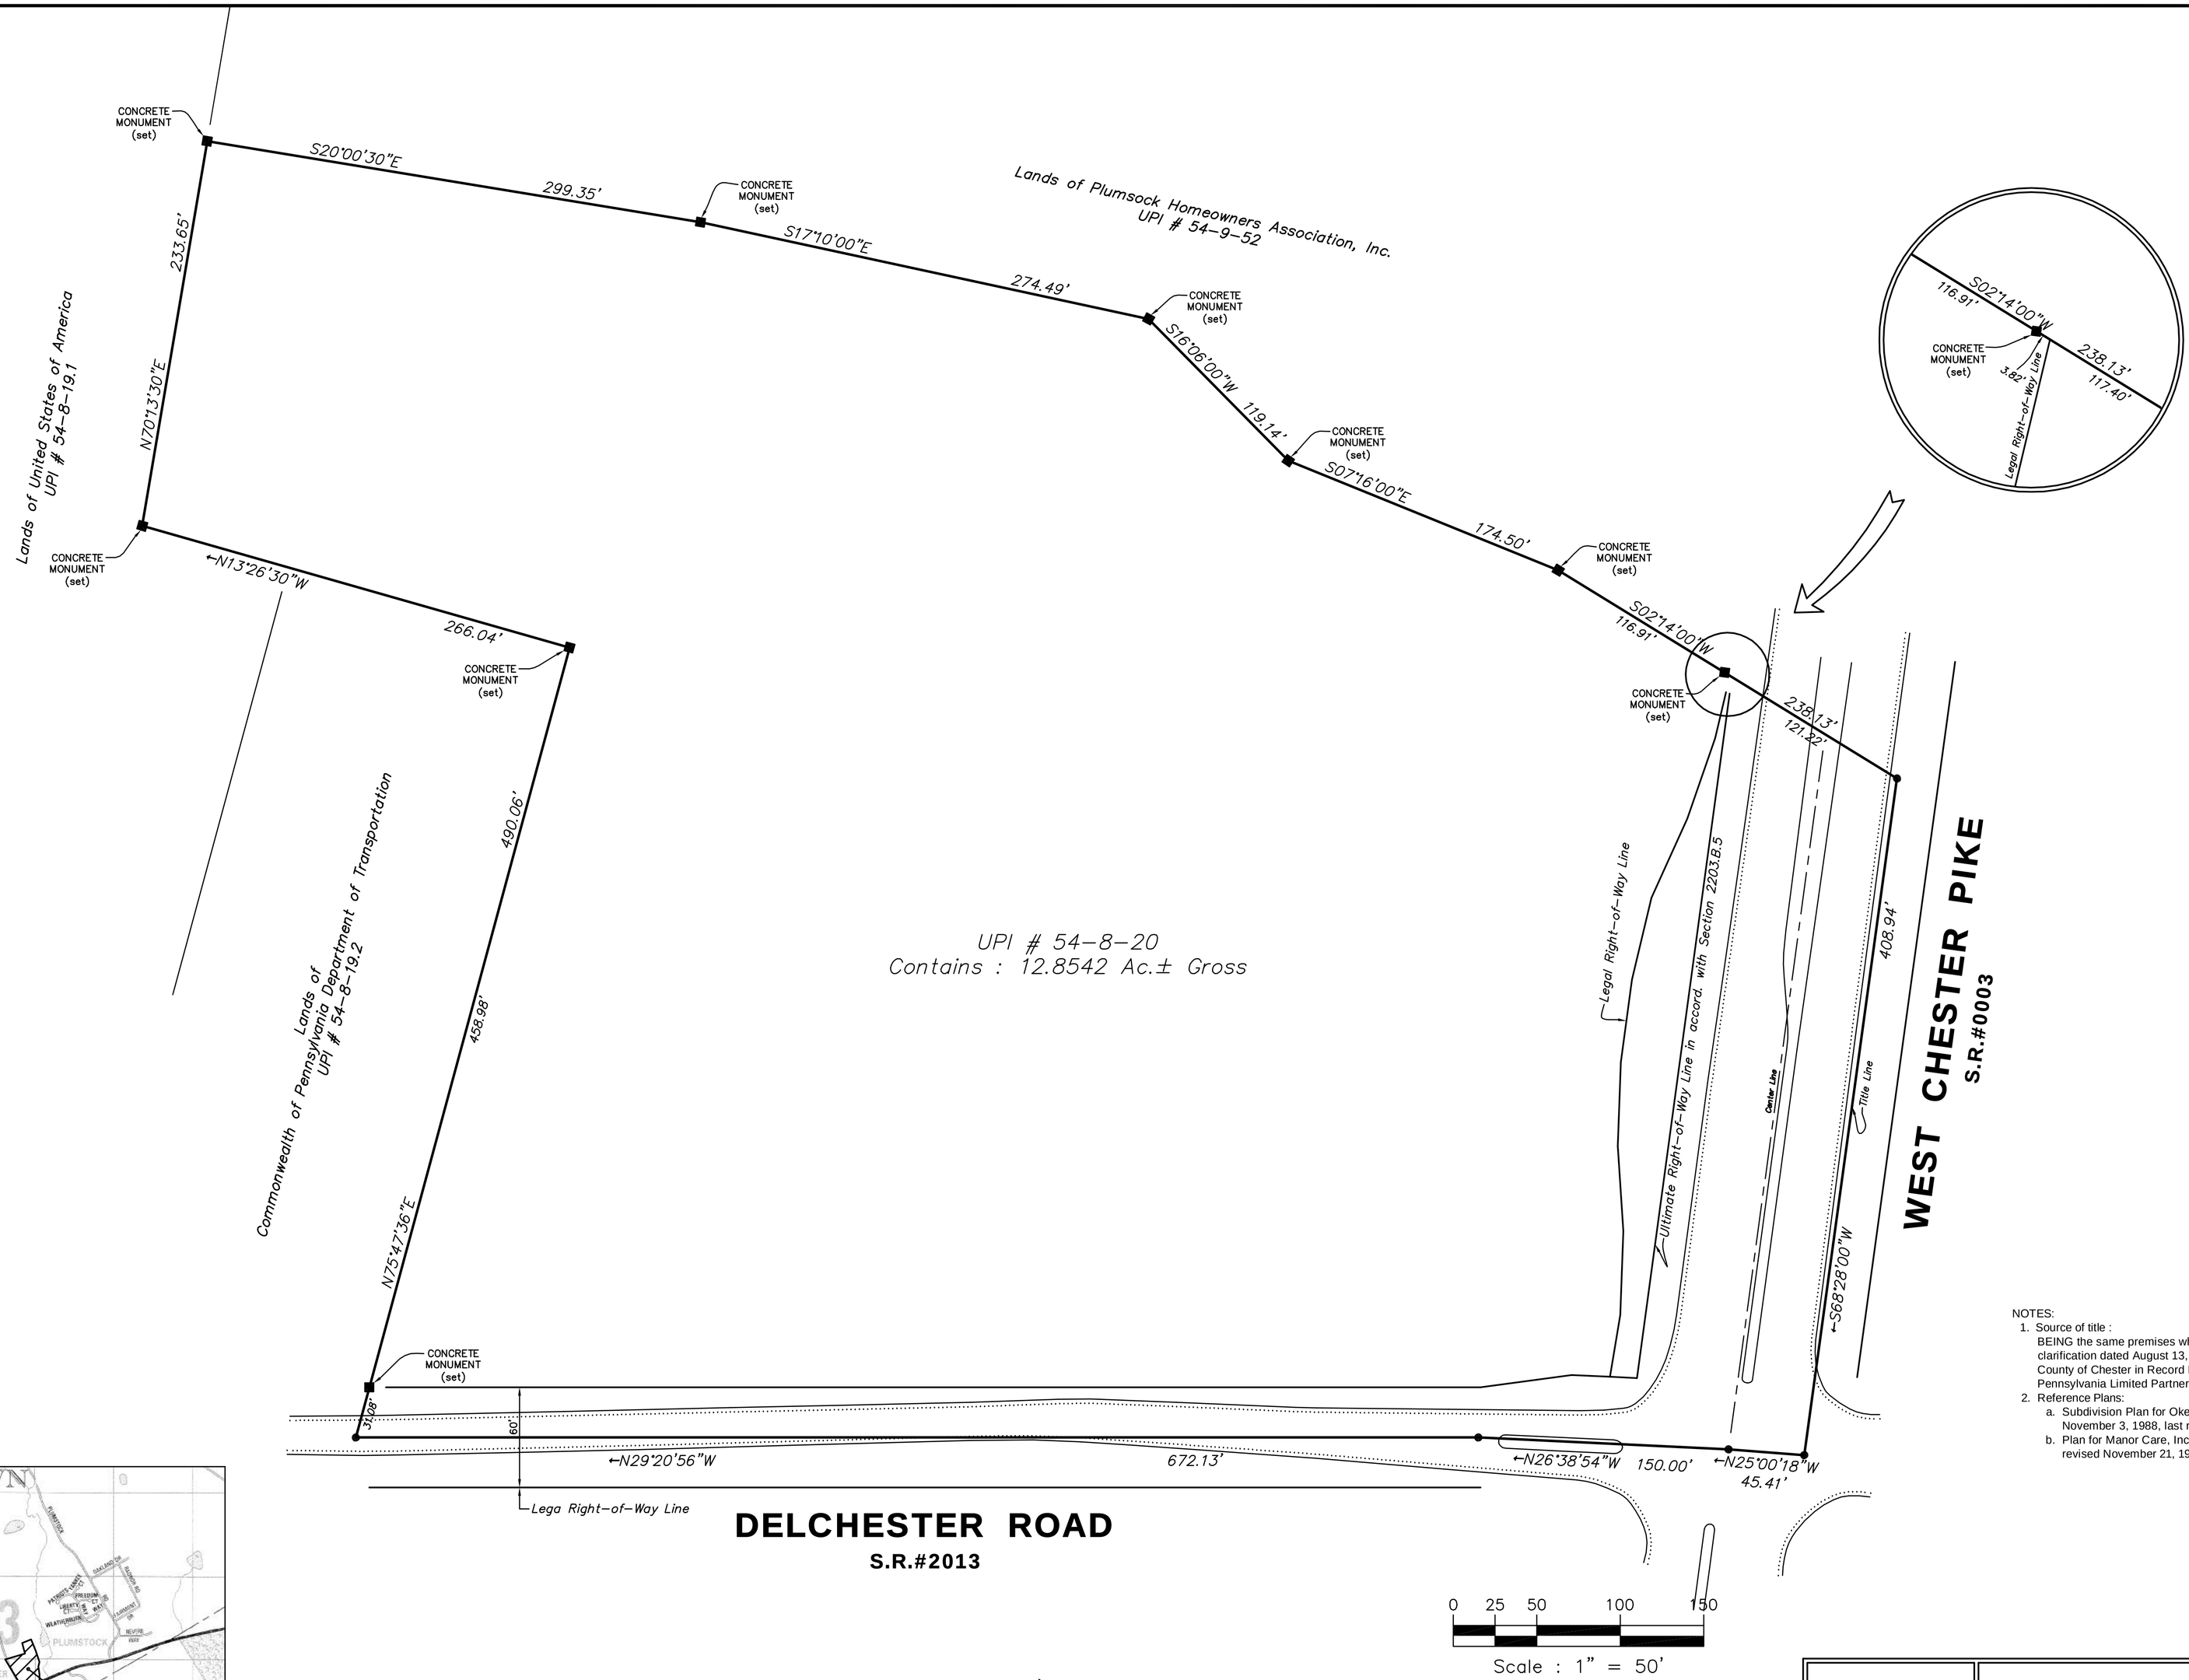


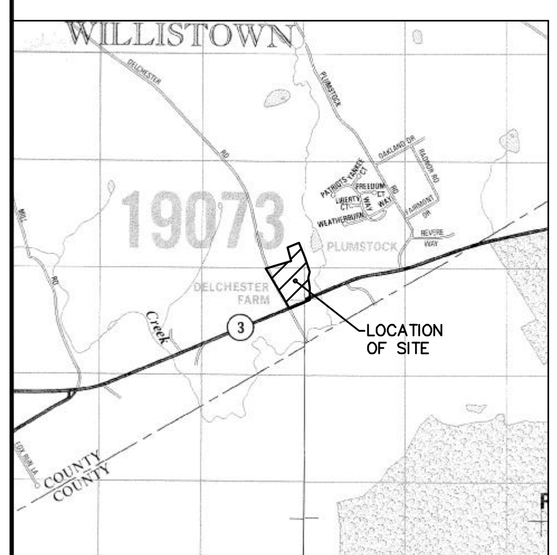


**LOCATION MAP**
SCALE 1" = 2000'

NOTES:

1. Source of title :
   BEING the same premises which Okehocking Associates, A Pennsylvania Limited Partnership, by deed of clarification dated August 13, 1997 and recorded in the Office for the Recording of Deeds in and for the County of Chester in Record Book 4217, page 276, granted and conveyed unto Okehocking Associates, A Pennsylvania Limited Partnership, in fee. BEING UPI #54-8-20.
2. Reference Plans:
   a. Subdivision Plan for Okehocking Associates, prepared by Chester Valley Engineers, Inc., dated November 3, 1988, last revised December 7, 1988.
   b. Plan for Manor Care, Inc., prepared by Nave, Newell & Stampfl, LTD., dated October 31, 1994, last revised November 21, 1994.

ACKNOWLEDGMENT AND AGREEMENT FOR ELECTRONIC MEDIA AND PLAN INFORMATION

These documents including plans, specifications, reports and electronic media files were prepared specifically for this project for the individual(s) named on the documents as dated. The documents are not represented to be suitable for reuse on extensions of this project, or for any other project, nor are they to be used by anyone other than the original client named on the plans. Any such reuse or modification is strictly forbidden, and therefore, any use or modification shall be an agreement deemed to indemnify and save harmless Howard W. Doran Engineering and Surveying, A Division of Conver and Smith Engineering, Inc., for all claims, damages, losses and expenses arising from the use therefrom. The information contained in the documents is to be verified in the field prior to construction and any user of the information is also obligated to report any discrepancies to Howard W. Doran Engineering and Surveying A Division of Conver and Smith Engineering, Inc.

© Copyright Howard W. Doran Engineering and Surveying, A Division of Conver and Smith Engineering, Inc. All rights reserved. This document is the property of Howard W. Doran Engineering and Surveying, A Division of Conver and Smith Engineering Inc. and it shall not be altered or reproduced in any form without written permission of Howard W. Doran Engineering and Surveying, A Division of Conver and Smith Engineering, Inc. Only those plans incorporating the impression seal or the color (red) computer generated seal of the Registered Professional Engineer/Surveyor shall be considered official.

*Plan for*

# WILLISTOWN CONSERVATION TRUST

*Willistown Township* *Chester County, PA*

*Surveying and Engineering By*

*Howard W. Doran Engineering and Surveying*

*A Division of Conver and Smith Engineering, Inc.*

*6 N. Newtown Street Road - P.O. Box 296 - Newtown Square, PA (610-356-6306)*

*May 7, 2007* *Plan No. WILL-9524-07*

*Project No. 9524-07*